NEW TOWN CEMETERY
ZONE 1 SECTION – B

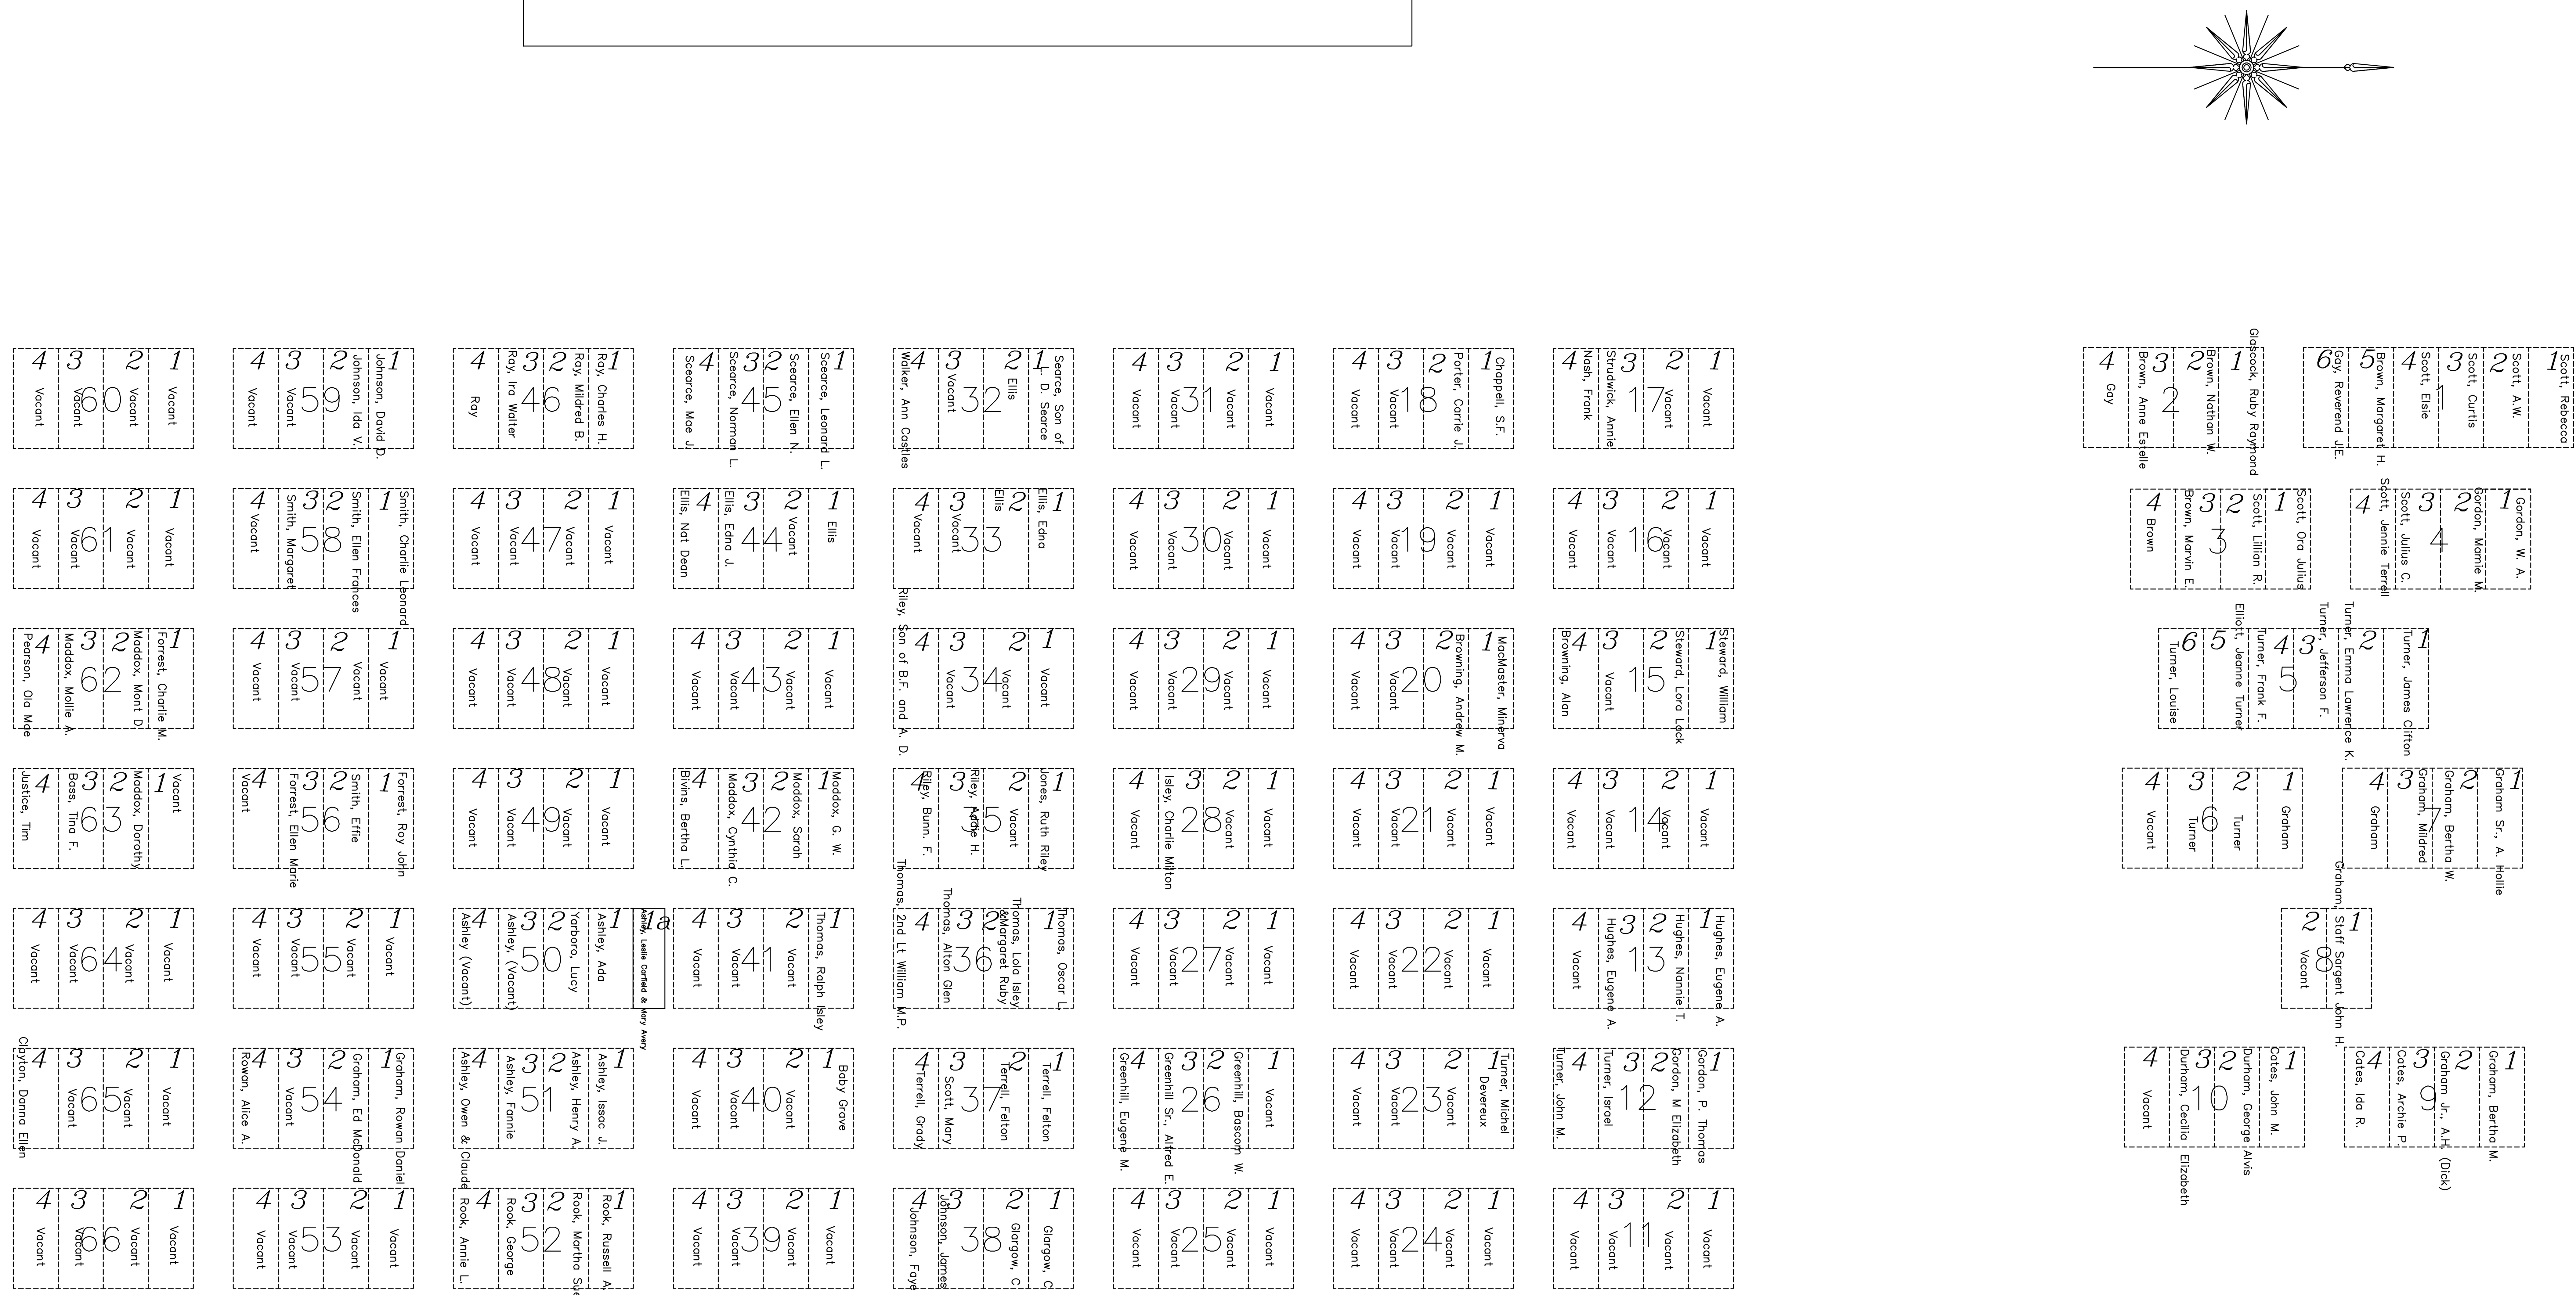

STATEMENT OF DISCLAIMER:

THIS EXHIBIT OF NEW TOWN CEMETERY IS PROVIDED FOR INFORMATIONAL PURPOSES, ONLY, AND IS A GRAPHICAL REPRESENTATION OF HISTORICAL CEMETARY REPORT, PROVIDED BY THE TOWN OF HILLSBOROUGH TO SGROI LAND SURVEYING, PLLC. THEREFORE, SLS IS NOT RESPONSIBLE FOR THE LOCATION OF THE GRAVE PLOTS, NOR THE NAMES ASSOCIATED WITH THEM. FOR FURTHER CLARIFICATION, PLEASE CONTACT THE TOWN HILLSBOROUGH.

PROJECT NO: 2015-29	SGROI LAND SURVEYING , PLLC. 145 W. PARRIS AVE . , SUITE 101 HIGH POINT N.C. 27262 336-885-1366 COMPANY REGISTRATION P-0136
DRAWN BY: DJS	
DATE: 2/10/2015	
REV DATE:	